FilmL.A., Inc.
1201 W. 5th Street, Suite T-800
Los Angeles, CA 90017
t: (213)977-8600 - f: (213)977-8601
www.filmla.com

Summary Information

Permit No: F00039581-C **Type of Permit:** FILMING **Release Date:** 05/18/2011

Production Company FANGBANGER PRODUCTIONS INC TRUE BLOOD

Insured Company Name FANGBANGER PRODUCTIONS INC TRUE BLOOD

Contact Phone No. 1 323-860-8375

Contact Phone No. 2 323-860-8376

Fax 1041 N FORMOSA AVE, STE 7 SANTA MONICA BLDG WEST

Address WEST HOLLYWOOD, California 90046

Production Title TRUE BLOOD

Type of Production TV Drama

Producer Gregg Fienberg

Director Romero Tyrone

1st AD Scott Schaffer

Production Manager Bob Del Valle

FilmL.A. Coordinator Naomi Kajiyama

Location Manager Kelly Stuart

Primary Phone Mobile - 310-200-3655

Secondary Phone Office - 323-860-8375

Location Assistant na na

Primary Phone Mobile - 000-000-0000

Secondary Phone

Fees

FILMLA FILM PERMIT RIDER FEE $100.00	**Total Permit Fee** $164.00
LA CITY FIRE SAFETY OFFICER $64.00	**Number of Locations** 1

NOT A PERMIT

FilmL.A., Inc.
1201 W. 5th Street, Suite T-800
Los Angeles, CA 90017
t: (213)977-8600 - f: (213)977-8601
www.filmla.com

Summary Information

Location

Permit Number	F00039581-C	**Location Manager**	Kelly Stuart
Production Company	FANGBANGER PRODUCTIONS INC TRU...	Primary Phone	Mobile - 310-200-3655
Insured Company	FANGBANGER PRODUCTIONS INC TRU...	Secondary Phone	Office - 323-860-8375
Production Title	TRUE BLOOD		

Location Address 506 S Grand Ave, Los Angeles, CA, 90014

Location Name BILTMORE HOTEL

Location Type Hotel

Prep Dates 5/13/2011 - 5/13/2011 07:00 - 15:00 1 day

Film Dates
5/13/2011 - 5/14/2011 15:00 - 07:00 2 days
5/16/2011 - 5/16/2011 04:00 - 23:00 1 day
5/17/2011 - 5/17/2011 05:00 - 00:00 1 day
5/18/2011 - 5/19/2011 07:00 - 01:00 2 days
5/19/2011 - 5/20/2011 09:00 - 03:00 2 days

Strike Dates 5/20/2011 - 5/20/2011 07:00 - 19:00

Open or Closed to the Public Open

Generic Conditions
All travel lanes and bike lanes shall be closed per the WATCH manual.
Community Survey Obtained
FilmLA Monitor required at a minimum of four hours.
May not interfere with adjacent traffic lanes
Must comply with attached conditions
Must Maintain 5' Clearance on Sidewalks/Walkways
No Cast and Crew parking on areas streets.
No interference with merchant activity
Notify LAPD Central Division (213) 485-3294 and comm. (213) 978-6552 1/2 hour prior to any gunfire or special effects.
Number of uniformed officers listed on the permit is a minimum requirement. Permittee remains responsible for deploying a sufficient number of uniformed officers to provide traffic and crowd control to ensure the safety of the film crew and the public.
Traffic control must be done in accordance w/MUTCD

Please see attached documents
Fangbanger.TrueBlood.39581.OliveWS513.pdf
Fangbanger.TrueBlood.39581.GrandES513.3.pdf
Fangbanger.TrueBlood.39581.OliveWS515520.pdf
Downtown Filming Guildelines 2010.03.01.pdf

Equipment on Location

Type	Quantity
5 or 10 ton trucks	7
Cast/Crew vehicles	330
Condors	2
Cranes	1
Cube Trucks	5
Generator	2
Honey Wagons	3
Motor Homes	3
Semi Trucks	4
Trailers	4
Vans	4

Personnel on Location

Type	Quantity
Cast	10
Crew	100
Extras	230
FilmL.A. Monitor(s)	1
LA City UFSO assigned	27384
Off-Duty/Retired LAPD Officer(s)	1

NOT A PERMIT

FilmL.A., Inc.
1201 W. 5th Street, Suite T-800
Los Angeles, CA 90017
t: (213)977-8600 - f: (213)977-8601
www.filmla.com

Summary Information — Location

Permit Number	F00039581-C	**Location Manager**	Kelly Stuart
Production Company	FANGBANGER PRODUCTIONS INC TRU...	Primary Phone	Mobile - 310-200-3655
Insured Company	FANGBANGER PRODUCTIONS INC TRU...	Secondary Phone	Office - 323-860-8375
Production Title	TRUE BLOOD		

Filming Activities Atmospheric Smoke Effects; Brandishing weapons (not in public view); Camera on sticks; Equipment on property; Interior Dialogue; Equipment vehicles parked overnight; (Prep 5/13 0700-1500 hrs & 5/15 0300-1900 hrs: 20 crew, set dressing Ballroom - closed to public); Equipment vehicles parked against the flow of traffic; FilmLA monitor required 5/13 0600-1000 hrs & 5/15 0400-0800 hrs; Gunfire 5/16 0400-2300 hrs, 5/17-19 0500-2200 hrs; Sfx 5/17-5/18 0500-2200 hrs;

Gunfire

Shot Type	Load Type	No. Takes Per Day	No. Times Per Take
Interior Single Shot	Full Load	2 - 5	2 - 5

Special Effects: F/X Permit # 15874

Type	No. Times Per Day	No. Takes Per Take
Bullet hits on body	15 - 20	15 - 20

Jurisdiction **Political:** Los Angeles City - Council District 09 **Police:** Los Angeles Police Department **Fire:** Los Angeles City

Thomas Guide **Page:** 634 **Grid:** E4

Coordinator Note No parking/posting in front of Cafe Pinot without making prior arrangements
No parking/posting/closures in front of 544 S Grand without prior approval
Companies must contact WaterGrill, 544 S Grand Av, Barbara Marie 213-891-0900 if posting on S Grand Av in front of their location
May not park in loading zones or taxi zones without permission
May not block driveways or park restrooms, craft services, or generators without prior approval on S Grand Av., W 5th St - W 6th St
Pedestrian access to sidewalks and doorways must be maintained at all times unless previous arrangements have been made with each affected business

Coordinator Note No parking in front of fire hydrants, handicap spaces, or book drop-off area at any time
Company must contact the Library to ensure they are not conflicting with library events

Coordinator Note FilmLA monitor may be required for additional times at the discretion of FilmLA and company will be responsible for additional fees

Coordinator Note No blocking of exits/entrances/driveways during prep/strike
No cabling or light setups in lobby, stairwells, rooftop, or public areas without presence of UFSO
May not compromise fire/emergency protection systems without presence of UFSO

Coordinator Note Rider A obtains BPW approval and community surveys; releases location; collects UFSO, closure, posting, notification, and monitor fees

Coordinator Note Rider B changes activities; revises film times for 5/18-5/19; revises UFSO hours (UFSO fees collected on Rider A)

Coordinator Note May not move or work out of equipment vehicles within 200' of residents near 710 S Grand Ave, Los Angeles, CA, 90017 prior to 0600 hrs or after 2300 hrs

Coordinator Note Rider C changes end time for 5/17 from 2300 hrs to 2359 hrs; collects additional UFSO fee

Coordinator Note UFSO required 5/13 1500-0700 hrs
UFSO required 5/16 0400-2300 hrs
UFSO required 5/17 0500-2359 hrs

NOT A PERMIT

FilmL.A., Inc.
1201 W. 5th Street, Suite T-800
Los Angeles, CA 90017
t: (213)977-8600 - f: (213)977-8601
www.filmla.com

Summary Information — Location

Permit Number	F00039581-C	**Location Manager**	Kelly Stuart
Production Company	FANGBANGER PRODUCTIONS INC TRU...	Primary Phone	Mobile - 310-200-3655
Insured Company	FANGBANGER PRODUCTIONS INC TRU...	Secondary Phone	Office - 323-860-8375
Production Title	TRUE BLOOD		

UFSO required 5/18 0700-0100 hrs (UFSO hours verified by Insp Owens 5/17)
UFSO required 5/19 0900-0300 hrs (UFSO hours verified by Insp Owens 5/17)

Parking

Base Camp
Location Type : Filming Location

Crew Parking
Location Type : Other Location
710 S Grand Ave, Los Angeles, CA, 90017

NOT A PERMIT

Permit #F00039581-C

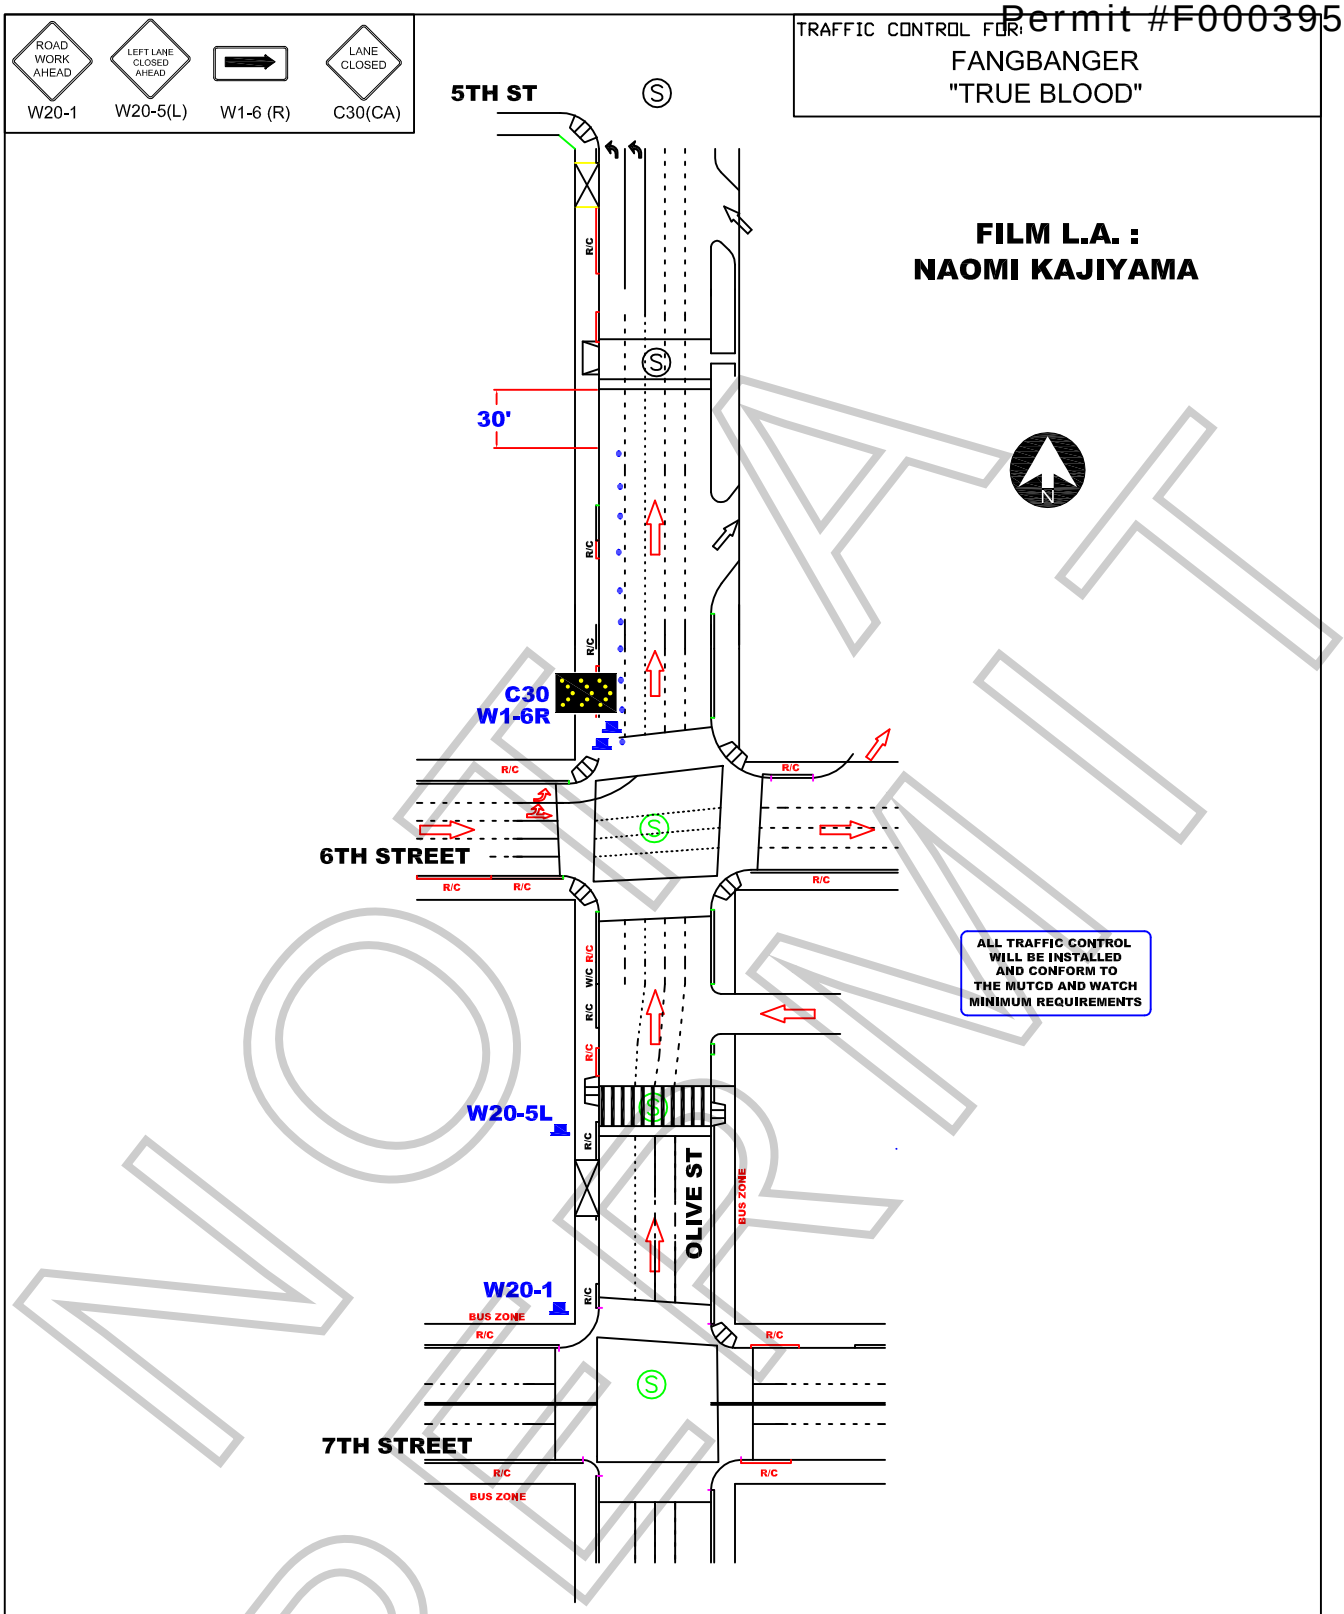

NOT A PERMIT

WORK ZONE TRAFFIC CONTROL PLAN GENERAL NOTES

1. DATE/TIME: 5-13-11 FROM 07:00 HOURS TO 5-14-11 07:00 HOURS.
2. ALL SIGNING, STRIPING, AND TRAFFIC CONTROL DEVICES SHALL CONFORM TO THE (CURRENT) STATE OF CALIFORNIA DEPARTMENT OF TRANSPORTATION (CALTRANS) STANDARD PLANS AND STANDARD SPECIFICATIONS, CALIFORNIA MUTCD, AND ANY ADDENDUMS THERETO, AND AS SHOWN ON THESE PLANS, SYMBOLS AND ABBREVIATIONS USED ARE SHOWN ON CALTRANS STANDARD PLANS A10A&B, A20A-D, AND A24A-E.
3. THERE WILL BE NO INTERFERENCE WITH TRAFFIC SIGNALS OR CROSSWALKS.
4. CONES WILL BE 28" MINIMUM HEIGHT AND HAVE REFLECTORIZED SLEEVES FOR NIGHT WORK.
5. POLICE WILL DIRECT TRAFFIC IF NECESSARY.

JCL BARRIDADE COMPANY.
2334 E. EIGHTH ST., CA 90021
Ph: (213) 622-9775
Fax: (213) 622-9790
CA Lic # 805357
TRAFFIC PLAN DRAWN BY:
EDY RAMIREZ

PROJECT LOCATION:

OLIVE STREET
5TH TO CROSSWALK
CITY OF LOS ANGELES, CA

LOCATION CONTACT:

DENISE WHEELER
OFFICE# 818.347.9929

REV#	DATE	REVISION DESCRIPTION

Permit #F00039581-C

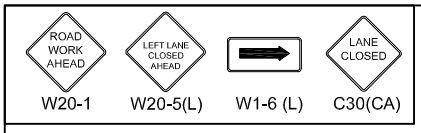

TRAFFIC CONTROL FOR:
FANGBANGER
"TRUE BLOOD"

FILM L.A. :
NAOMI KAJIYAMA

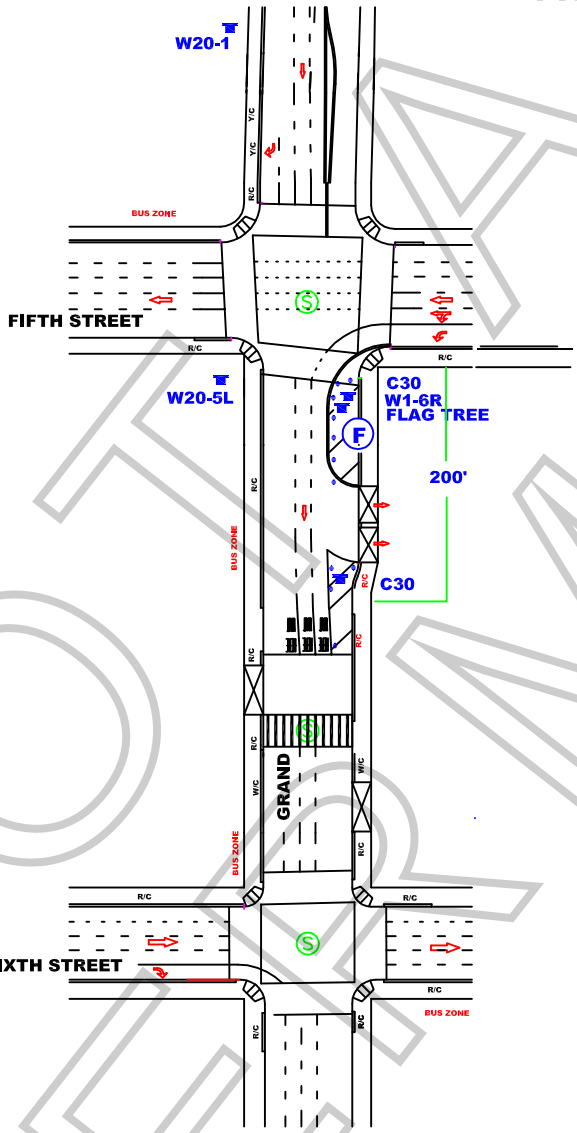

NOT A PERMIT

WORK ZONE TRAFFIC CONTROL PLAN GENERAL NOTES

ALL TRAFFIC CONTROL WILL BE INSTALLED AND CONFORM TO THE MUTCD AND WATCH MINIMUM REQUIREMENTS

1. DATE/TIME: 5-13-11 FROM 15:00 HOURS TO 5-14-11 07:00 HOURS.
2. ALL SIGNING, STRIPING, AND TRAFFIC CONTROL DEVICES SHALL CONFORM TO THE (CURRENT) STATE OF CALIFORNIA DEPARTMENT OF TRANSPORTATION (CALTRANS) STANDARD PLANS AND STANDARD SPECIFICATIONS, CALIFORNIA MUTCD, AND ANY ADDENDUMS THERETO, AND AS SHOWN ON THESE PLANS, SYMBOLS AND ABBREVIATIONS USED ARE SHOWN ON CALTRANS STANDARD PLANS A10A&B, A20A-D, AND A24A-E.
3. THERE WILL BE NO INTERFERENCE WITH TRAFFIC SIGNALS OR CROSSWALKS.
4. CONES WILL BE 28" MINIMUM HEIGHT AND HAVE REFLECTORIZED SLEEVES FOR NIGHT WORK.
5. POLICE WILL DIRECT TRAFFIC IF NECESSARY.

JCL BARRIDADE COMPANY.
2334 E. EIGHTH ST., CA 90021
Ph: (213) 622-9775
Fax: (213) 622-9790
CA Lic # 805357
TRAFFIC PLAN DRAWN BY:
EDY RAMIREZ

PROJECT LOCATION:
GRAND AVE
5TH ST TO 6TH ST
CITY OF LOS ANGELES, CA

LOCATION CONTACT:
DENISE WHEELER
OFFICE# 818.347.9929

Project	Sheet
Date	1 OF 1
Scale: N.T.S.	

Permit #F00039581-C

ROAD WORK AHEAD	LEFT LANE CLOSED AHEAD		LANE CLOSED
W20-1	W20-5(L)	W1-6 (R)	C30(CA)

TRAFFIC CONTROL FOR:
FANGBANGER
"TRUE BLOOD"

FILM L.A. :
NAOMI KAJIYAMA

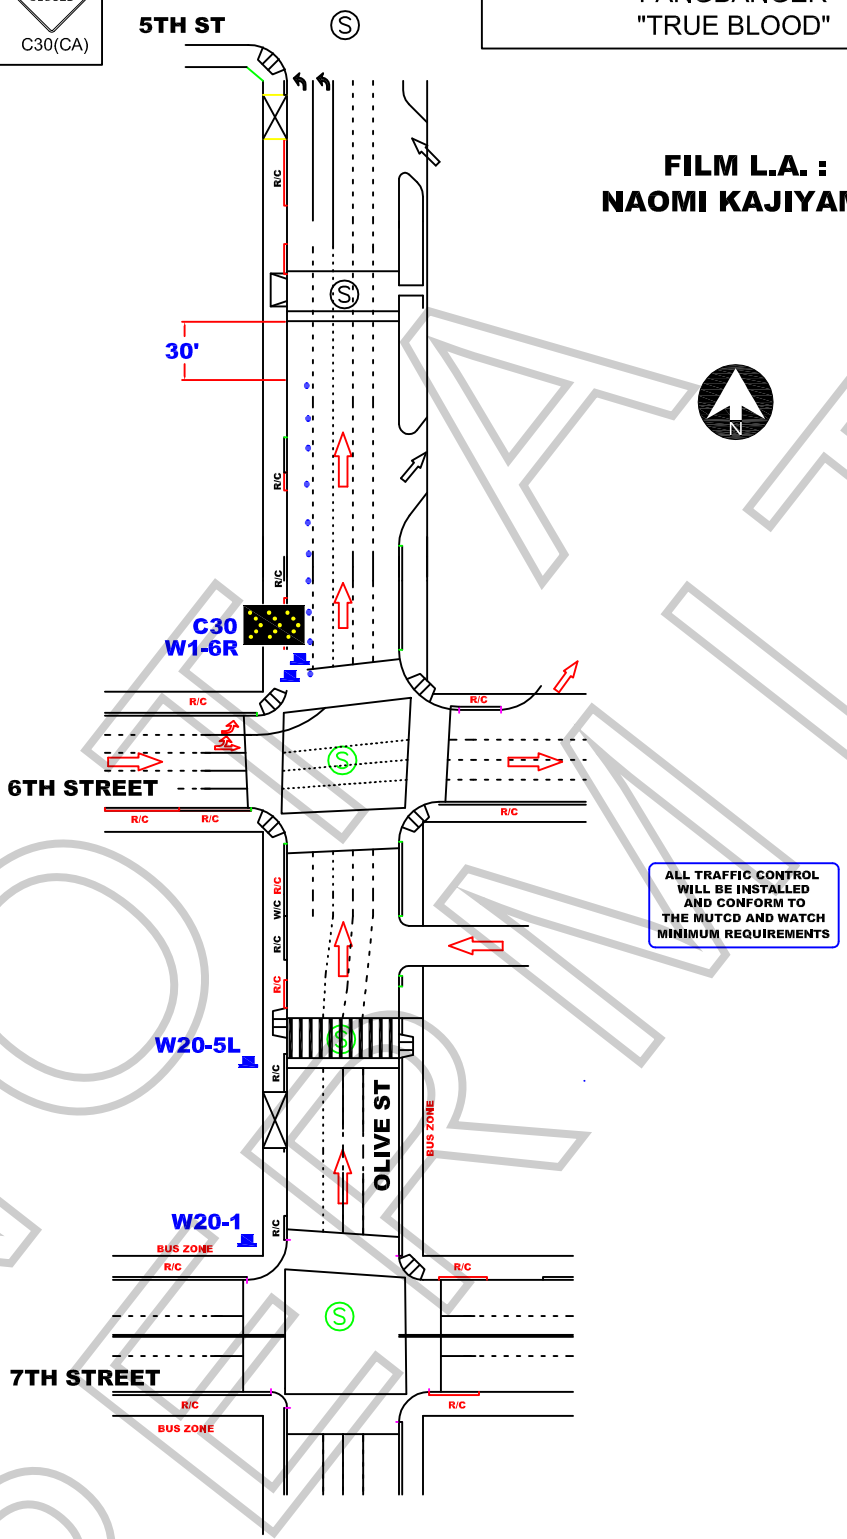

NOT A PERMIT

WORK ZONE TRAFFIC CONTROL PLAN GENERAL NOTES

1. DATE/TIME: 5-15-11 FROM 05:00 HOURS TO 5-20-11 19:00 HOURS.
2. ALL SIGNING, STRIPING, AND TRAFFIC CONTROL DEVICES SHALL CONFORM TO THE (CURRENT) STATE OF CALIFORNIA DEPARTMENT OF TRANSPORTATION (CALTRANS) STANDARD PLANS AND STANDARD SPECIFICATIONS, CALIFORNIA MUTCD, AND ANY ADDENDUMS THERETO, AND AS SHOWN ON THESE PLANS, SYMBOLS AND ABBREVIATIONS USED ARE SHOWN ON CALTRANS STANDARD PLANS A10A&B, A20A-D, AND A24A-E.
3. THERE WILL BE NO INTERFERENCE WITH TRAFFIC SIGNALS OR CROSSWALKS.
4. CONES WILL BE 28" MINIMUM HEIGHT AND HAVE REFLECTORIZED SLEEVES FOR NIGHT WORK.
5. POLICE WILL DIRECT TRAFFIC IF NECESSARY.

JCL BARRIDADE COMPANY.
2334 E. EIGHTH ST., CA 90021
Ph: (213) 622-9775
Fax: (213) 622-9790
CA Lic # 805357
TRAFFIC PLAN DRAWN BY:
EDY RAMIREZ

PROJECT LOCATION:
OLIVE STREET
5TH TO CROSSWALK
CITY OF LOS ANGELES, CA

LOCATION CONTACT:
DENISE WHEELER
OFFICE# 818.347.9929

REV#	DATE	REVISION DESCRIPTION

SPECIAL CONDITIONS FOR LOCATION FILMING IN DOWNTOWN LOS ANGELES
(Standard Filming Requirements continue to apply where not superseded below)

1. DEFINITION OF TERMS

a. Downtown Los Angeles, for the purposes of these conditions, shall be defined as the area North to South from the 101 Freeway to the 10 Freeway; East to West from the Los Angeles River to the 110 Freeway.

b. The Downtown Los Angeles Neighborhood Council boundaries (**DLANC boundaries**), for the purpose of these conditions, shall be defined as bordered on the North and East at the 101 Freeway from the 110 Freeway east to Los Angeles Street, south to 4th Street, east to Alameda Street, south to 7th Street, east to the Los Angeles River; on the South by the 10 Freeway from the 110 Freeway to the Los Angeles River; on the West by 110 Freeway from the 10 Freeway to the 101 Freeway. (This area is the same area as defined above as Downtown Los Angeles, but excludes the Little Tokyo and Arts District neighborhoods.)

c. Residential buildings shall be defined as any building with legal residential occupants (mixed-use, adaptive reuse, artist-in-residence (A.I.R.), SROs, residential hotels, condominiums and apartment buildings). DLANC will maintain an accurate and contemporary listing of all residential buildings showing a 100-foot radius from each building so as to identify any areas both inside and outside of that radius.

d. The Broadway Entertainment District (aka Broadway Theatre District), for the purposes of these Conditions, shall be defined north to south as Broadway from 3rd Street to Olympic Boulevard, and east to west from Frank Court to Lindley Place (aka St. Vincent Alley Court), or the equivalent mid-block point to either of these alleys where the alley is not present, including any theater loading facilities, defined as any public or private surface parking lot, parking garage, public street or curb area adjacent to, or utilized by, a theater. If, in the future, the City adopts an ordinance with regulations governing filming in this area, such regulations shall supersede these Filming Conditions.

e. The Old Bank District residential overlay, for the purposes of these Conditions, shall be defined as the area bound by South Spring St., West 5th St., West 4th St., and Werdin Pl.

2. FILMING STANDARD HOURS AND DAYS

a. Filming activity, or any production-related activity including but not limited to activities such as base camps, catering, generators, etc., within the **DLANC boundaries** is restricted to the hours of 6:00 a.m. to 11:00 p.m. within a 100-foot radius of any residential building. Filming activity in the **Broadway Entertainment District** is restricted to the hours of 6:00 a.m. to Midnight within a 50-foot radius of any residential building. **Old Bank District** is restricted to the hours of 7:00 a.m. to 10:00 p.m. within a 100-foot radius of any residential building**.** No extension of the standard filming hours for

NOT A PERMIT

filming or any disruptive production-related activity shall be allowed until a signature survey has been properly submitted. Proof of signature surveys shall be made available to DLANC upon request.

b. No film permits may be issued along Main and Spring Streets from 2nd to 9th Streets, or on any block of 2nd through 9th Streets between Los Angeles and Spring during the Downtown Art Walk, currently held on the second Thursday of each month. Filming inside of private buildings or entirely on private property during this time is permitted so long as there are no external impacts.

c. No filming may be conducted in close proximity to major public events anywhere in Downtown Los Angeles as permitted by the LAPD, or identified with 30 days notice to the City's Designated Film Permit Contractor by DLANC. Film permits may be considered in light of major public events on a case-by-case basis so long as their issuance will not cause further disruption to Downtown businesses and residents during such events.

3. RESIDENTIAL AND MERCHANT PROTECTIONS IN THE DLANC BOUNDARIES

a. A film permit may include no more than 300 feet of curb lane per city block for the parking of film production vehicles, crew or equipment. Requests for additional amounts of curb lane shall require a signature survey. The **Broadway Entertainment District** is exempt from this restriction.

b. Production personnel (and equipment utilized by the production company) shall not block the sidewalk area in front of an open commercial business or a residential building, including residential patios, windows, doorways, or entryways, unless the production company has secured the permission of the merchant and/or property owner. Where the commercial business is one that is primarily open in the evening and nighttime hours, the production company, their cast and crew may not block the access to and signage of such establishment (as seen from the street), without permission of the merchant and/or property owner during the hours of operation of the business.

c. Customers, employees, residents, and guests of affected properties shall be allowed free ingress/egress to all buildings, merchants, and parking facilities. Arrangements shall be made to ensure access to deliveries, trash pickup, residential move-in/move-out, and vendor access to the properties/merchants during productions.

d. All commercial businesses must prominently post hours of operation and contact phone numbers, and residential buildings must have a designated contact person authorized to give permission. Special events held by commercial businesses, outside of normal business hours, must also be posted in advance, and production companies must provide full access and visibility during such events.

NOT A PERMIT

4. NOISE, FUMES, AND LIGHTING WITHIN THE DLANC BOUNDARIES

a. Generators, portable toilets or toilet vehicles, and outdoor food preparation using charcoal or gas grills must be a minimum of 50 feet (horizontally) from any residential window or entrance. If it is physically impossible for a generator to be a minimum of 50 feet from residential windows or entrances, the generator shall be placed as far away as possible and vented away from residential windows and entrances. However, under no circumstances shall a generator be placed directly underneath a residential window.

b. Film productions must focus lighting on the filming area only and make every effort to shield the lighting from adjacent properties, pedestrians, and patrons of commercial businesses at all times. Exceptional lighting (e.g., Musco and Bebee lighting) outside of regular filming hours shall not be allowed without a signature survey of the affected merchants and/or property owners. **Signature survey shall be required for Exceptional lighting within the Old Bank District between the hours of 6:00 p.m. and 6:00 a.m.** Under no circumstances shall lighting be directed onto oncoming traffic.

c. Film production companies are required to completely remove all trash, food, and cardboard boxes, etc. from the general vicinity at the end of each filming day. Film production companies will be held responsible for the actions of catering companies they employ to provide food for the cast and crew.

5. SPECIAL REQUESTS AND EXCEPTIONS REVIEW AND NOTIFICATION WITHIN THE DLANC BOUNDARIES

a. Helicopters shall not be granted permits for landing at non-certified helipads before and after approved filming hours. All aerial filming productions must provide upon request a copy of an approved FAA Form 7711-2, or other official waiver, along with a copy of the briefing on the flight operations for all participating persons or property.

b. No film permit shall be construed as a waiver of 14 CFR § 91.119, 14 CFR § 91.515(a) or 14 CFR § 91.303(e), dictating federal flight altitude regulations, for purposes of non-participating persons or property (see attachment).

c. Notification beyond the standard 500-foot radius will be made to affected residents and merchants for high impact activity that is likely to cause interference with adjacent properties of people such as car chases, simulated gun fire, explosions, screams for help and other loud noises, helicopter activity, road closures or other such exceptional activities that might cause a police response to the filming location. High impact filming activity must be preceded by notifications at least two days in advance. The City's Designated Film Permit Contractor or the production company shall consult a designated DLANC representative when an applicant requests a permit for high impact filming activity with less than two days notice.

d. Due to the location of building air intake systems on Lower Grand Avenue, no special effects, including smoke, steam or fog, may occur in that area without first obtaining

NOT A PERMIT

clearance from the appropriate building contacts and maintenance engineers. Contact must be made at least 48 hours prior to the proposed effect(s).

6. FILMING-RELATED CONGESTION WITHIN THE DLANC BOUNDARIES

a. The City's Designated Film Permit Contractor will ensure that the impact from filming at recurrently used locations is minimized to the affected residents and businesses.

b. In rush hour restricted lanes, as designated by LADOT, no Intermittent Traffic Control (ITC) shall be permitted during Rush Hours (7:00 a.m. – 9:00 a.m. and 4:00 p.m. – 7:00 p.m., Monday through Friday). No simultaneous closures or ITC of both the Second and Third Street Tunnels will be permitted.

c. Production companies shall request the posting of "no parking" signs, lane or street closures with LADOT for the day(s) that they are "on site" only. When closures are not necessary for the day(s) requested, production companies shall report the changes to the City's Designated Film Permit Contractor, who shall notify LADOT, who must revise and/or remove parking signs, as necessary.

d. Production companies must provide adequate detour and directional signage when street closures are in place, conforming to current LADOT standards and practices. Detour routes must accommodate large, semi and tractor trailer trucks and public transit vehicles.

7. ENFORCEMENT OF CONDITIONS

a. In accordance with the terms of their work permit issued from LAPD, off-duty or retired police officers must, upon reporting to a work site, review and ensure compliance with conditions outlined on the filming permit. Officers shall ensure compliance with arrival and departure time, and shall not allow any activity or conduct that is in violation of local or state law, nor allow any filming condition that is not authorized by the permit. Variations from the requirements of the permit are not allowed unless approved by an authorized representative of the City's Designated Film Permit Contractor.

NOT A PERMIT

ATTACHMENT

(Note: The following are the most current federal flight altitude regulations as of November 2007. The regulations could change at any time.)

§ 91.119 Minimum safe altitudes: General.

Except when necessary for takeoff or landing, no person may operate an aircraft below the following altitudes:
(a) Anywhere. An altitude allowing, if a power unit fails, an emergency landing without undue hazard to persons or property on the surface.
(b) Over congested areas. Over any congested area of a city, town, or settlement, or over any open air assembly of persons, an altitude of 1,000 feet above the highest obstacle within a horizontal radius of 2,000 feet of the aircraft.
(c) Over other than congested areas. An altitude of 500 feet above the surface, except over open water or sparsely populated areas. In those cases, the aircraft may not be operated closer than 500 feet to any person, vessel, vehicle, or structure.
(d) Helicopters. Helicopters may be operated at less than the minimums prescribed in paragraph (b) or (c) of this section if the operation is conducted without hazard to persons or property on the surface. In addition, each person operating a helicopter shall comply with any routes or altitudes specifically prescribed for helicopters by the Administrator.

§ 91.515 Flight altitude rules.

(a) Notwithstanding §91.119, and except as provided in paragraph (b) of this section, no person may operate an airplane under VFR at less than—
(1) One thousand feet above the surface, or 1,000 feet from any mountain, hill, or other obstruction to flight, for day operations; and
(2) The altitudes prescribed in §91.177, for night operations.

§ 91.303 Aerobatic flight.

No person may operate an aircraft in aerobatic flight—
(a) Over any congested area of a city, town, or settlement;
(b) Over an open air assembly of persons;
(c) Within the lateral boundaries of the surface areas of Class B, Class C, Class D, or Class E airspace designated for an airport;
(d) Within 4 nautical miles of the center line of any Federal airway;
(e) Below an altitude of 1,500 feet above the surface; or
(f) When flight visibility is less than 3 statute miles.

For the purposes of this section, aerobatic flight means an intentional maneuver involving an abrupt change in an aircraft's attitude, an abnormal attitude, or abnormal acceleration, not necessary for normal flight.

[Doc. No. 18834, 54 FR 34308, Aug. 18, 1989, as amended by Amdt. 91– 227, 56 FR 65661, Dec. 17, 1991]

NOT A PERMIT